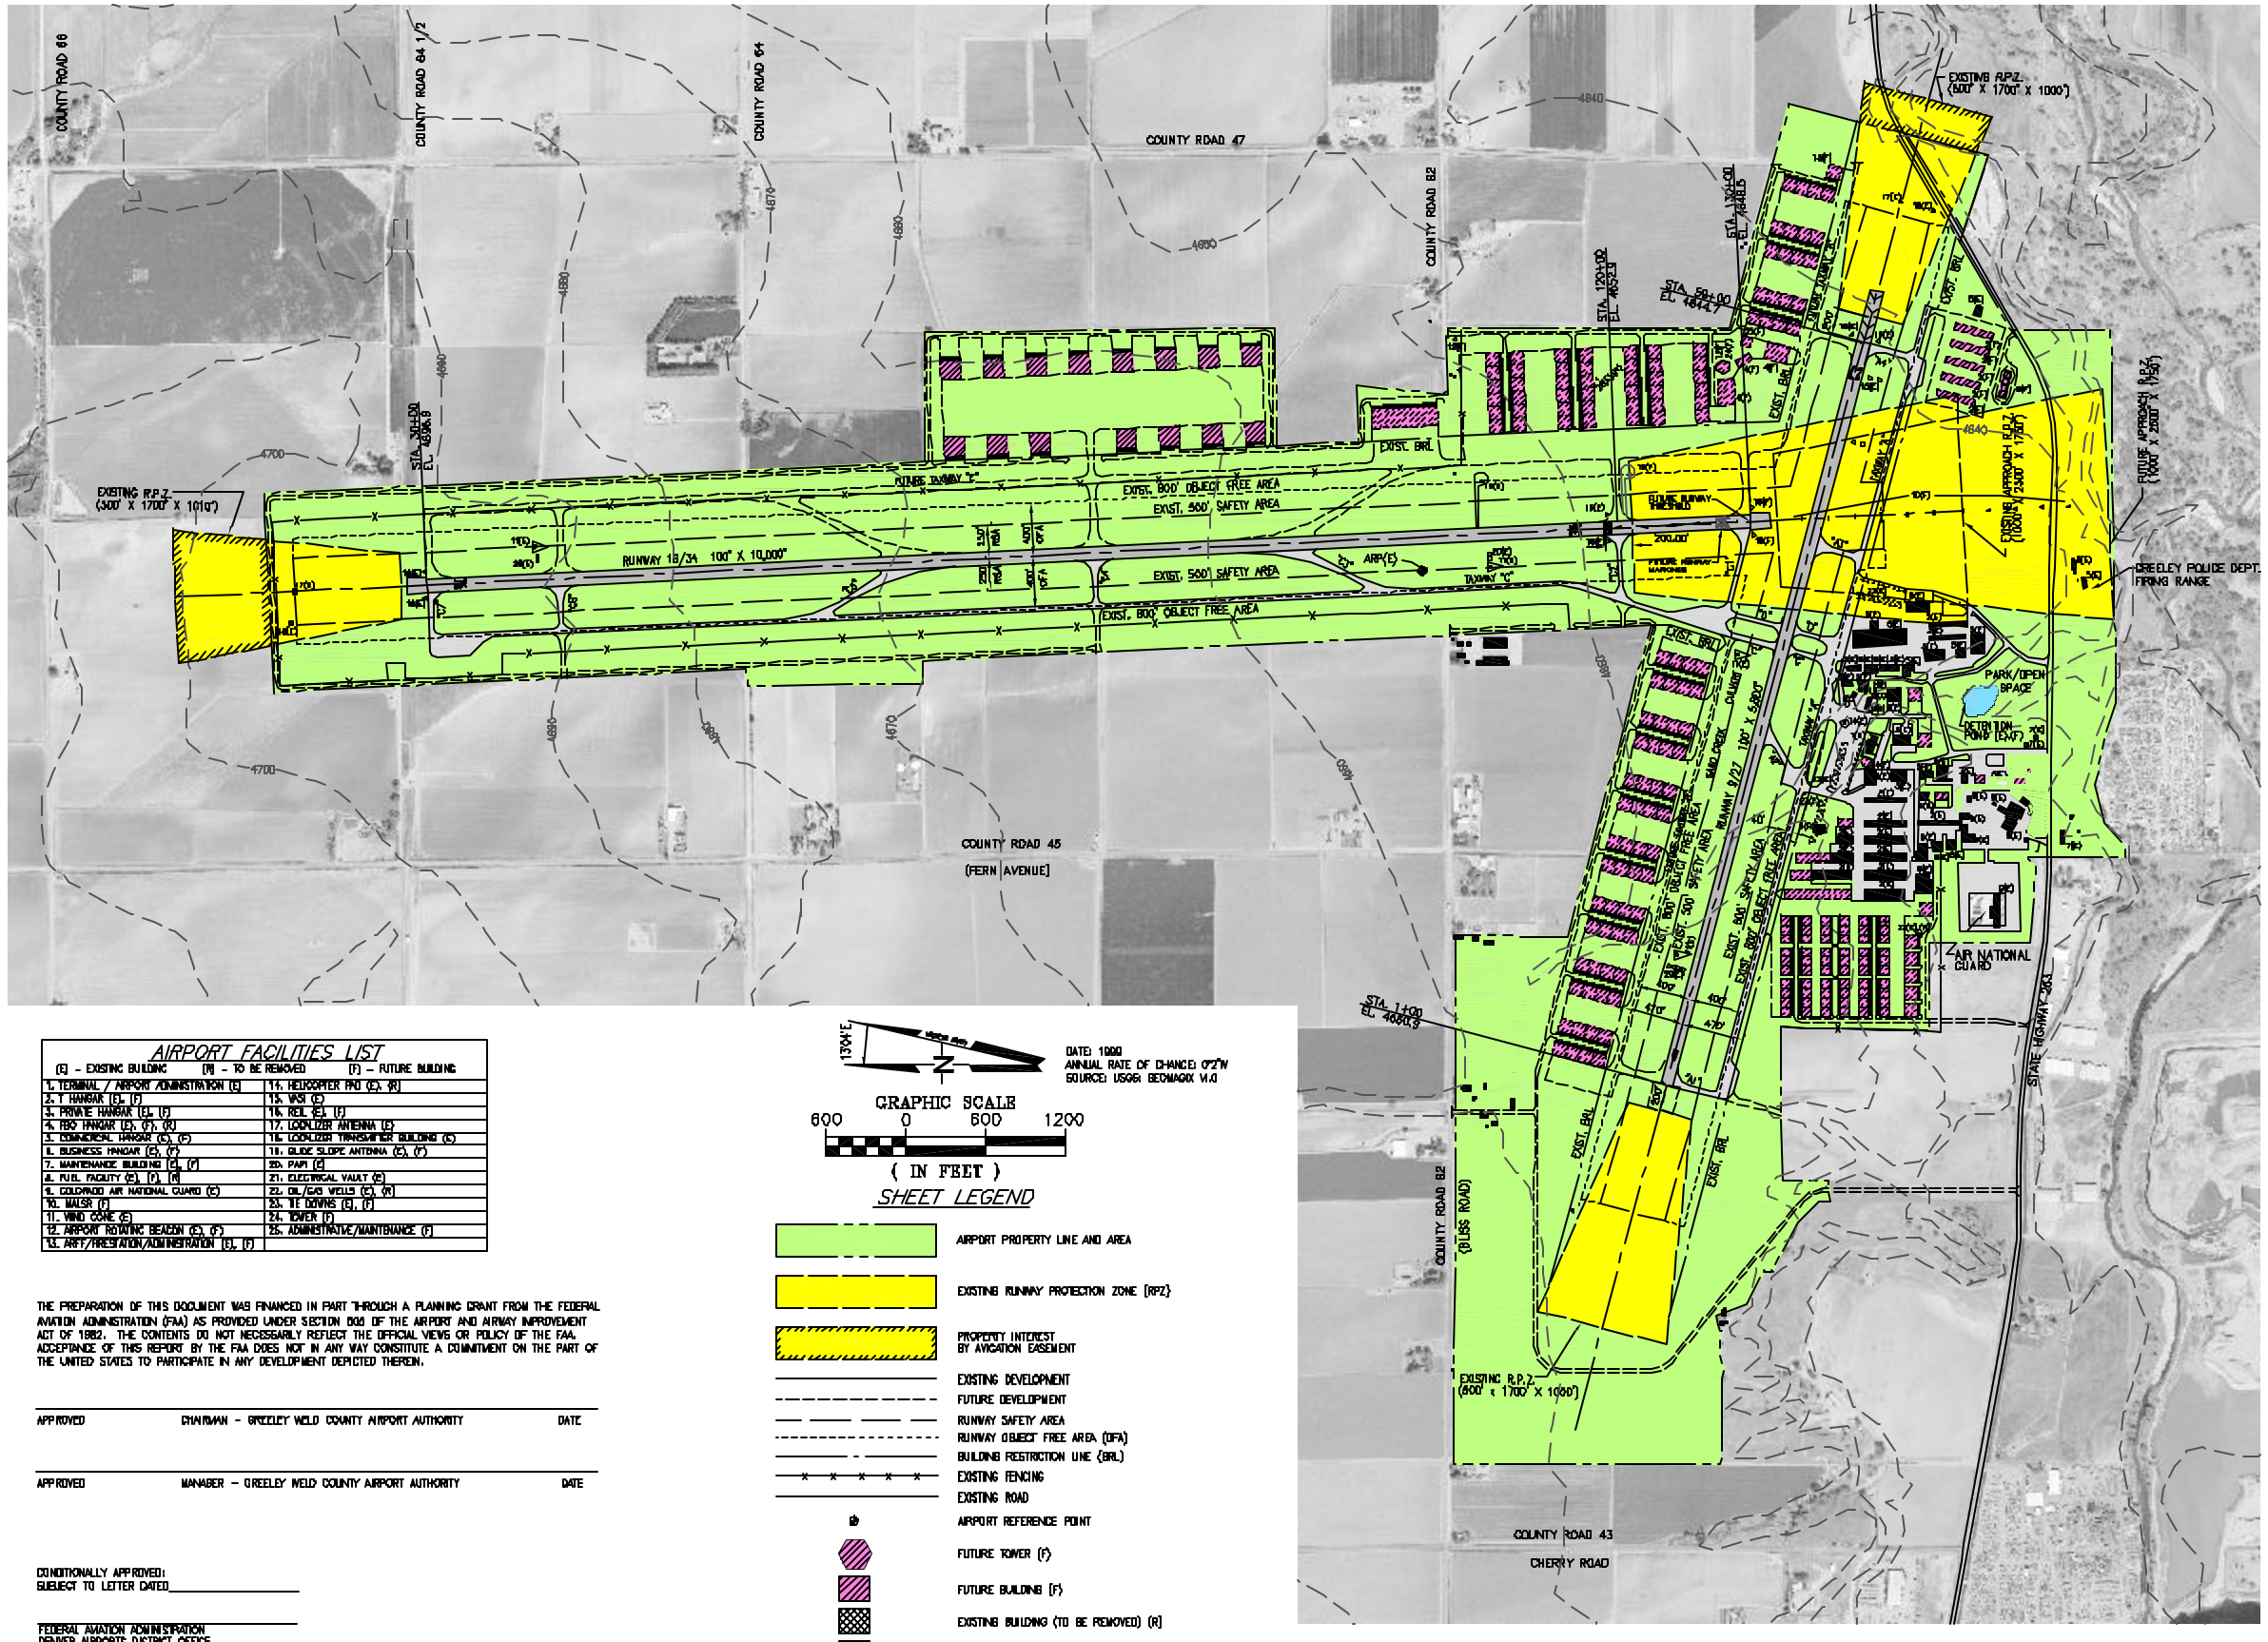

AIRPORT FACILITIES LIST

(E) – EXISTING BUILDING (R) – TO BE REMOVED (F) – FUTURE BUILDING

1. TERMINAL / AIRPORT ADMINISTRATION (E)	14. HELICOPTER PAD (E), (R)
2. T HANGAR (E), (F)	15. VASI (E)
3. PRIVATE HANGAR (E), (F)	16. REIL (E), (F)
4. FBO HANGAR (E), (F), (R)	17. LOCALIZER ANTENNA (E)
5. COMMERCIAL HANGAR (E), (F)	18. LOCALIZER TRANSMITTER BUILDING (E)
6. BUSINESS HANGAR (E), (F)	19. GLIDE SLOPE ANTENNA (E), (F)
7. MAINTENANCE BUILDING (E), (F)	20. PAPI (E)
8. FUEL FACILITY (E), (F), (R)	21. ELECTRICAL VAULT (E)
9. COLORADO AIR NATIONAL GUARD (E)	22. OIL/GAS WELLS (E), (R)
10. WALSH (F)	23. TIE DOWNS (E), (F)
11. WIND CONE (E)	24. TOWER (F)
12. AIRPORT ROTATING BEACON (E), (F)	25. ADMINISTRATIVE/MAINTENANCE (F)
13. ARFF/PRESTATION/ADMINISTRATION (E), (F)	

THE PREPARATION OF THIS DOCUMENT WAS FINANCED IN PART THROUGH A PLANNING GRANT FROM THE FEDERAL AVIATION ADMINISTRATION (FAA) AS PROVIDED UNDER SECTION 505 OF THE AIRPORT AND AIRWAY IMPROVEMENT ACT OF 1982. THE CONTENTS DO NOT NECESSARILY REFLECT THE OFFICIAL VIEWS OR POLICY OF THE FAA. ACCEPTANCE OF THIS REPORT BY THE FAA DOES NOT IN ANY WAY CONSTITUTE A COMMITMENT ON THE PART OF THE UNITED STATES TO PARTICIPATE IN ANY DEVELOPMENT DEPICTED THEREIN.

APPROVED CHAIRMAN – GREELEY WELD COUNTY AIRPORT AUTHORITY DATE

APPROVED MANAGER – GREELEY WELD COUNTY AIRPORT AUTHORITY DATE

CONDITIONALLY APPROVED:
SUBJECT TO LETTER DATED_____

FEDERAL AVIATION ADMINISTRATION
DENVER AIRPORTS DISTRICT OFFICE

DATE:_____

CASE NO.:_____

13°49'E TRUE NORTH

DATE: 1999
ANNUAL RATE OF CHANGE: 0°2'W
SOURCE: USGS GEOMAGIX V1.0

GRAPHIC SCALE
600 0 600 1200
(IN FEET)

SHEET LEGEND

- AIRPORT PROPERTY LINE AND AREA
- EXISTING RUNWAY PROTECTION ZONE (RPZ)
- PROPERTY INTEREST BY AVIGATION EASEMENT
- EXISTING DEVELOPMENT
- FUTURE DEVELOPMENT
- RUNWAY SAFETY AREA
- RUNWAY OBJECT FREE AREA (OFA)
- BUILDING RESTRICTION LINE (BRL)
- EXISTING FENCING
- EXISTING ROAD
- AIRPORT REFERENCE POINT
- FUTURE TOWER (F)
- FUTURE BUILDING (F)
- EXISTING BUILDING (TO BE REMOVED) (R)
- EXISTING BUILDING (E)
- AIRPORT PAVEMENT
- AIRCRAFT TIEDOWN (E)

GREELEY, COLORADO

AIRPORT MASTER PLAN

Carter=Burgess

ISSUE RECORD

NO.	BY	DATE	DESCRIPTION

AIP PROJECT NUMBER: 3-08-0028-14

C&B PROJECT NUMBER: 070944-100 DATE: 03/18/04

DESIGNED:	DRAWN:	CHECKED:	APPROVED:
JRV	JRV	JPT	JS

DRAWING PATH\NAME: J:\...\DEN_CAD\WLD\070944\08140-ALP01.DWG

REFERENCE DRAWING PATH\NAME: J:\...\DEN_CAD\WLD\070944\XREF

AIRPORT LAYOUT PLAN

EXHIBIT I

SHEET 1 OF 13

J:_Aviation Services\DEN_CAD\WLD\070944\0944G-ALP01.dwg, 9/2/2004 3:51:47 PM