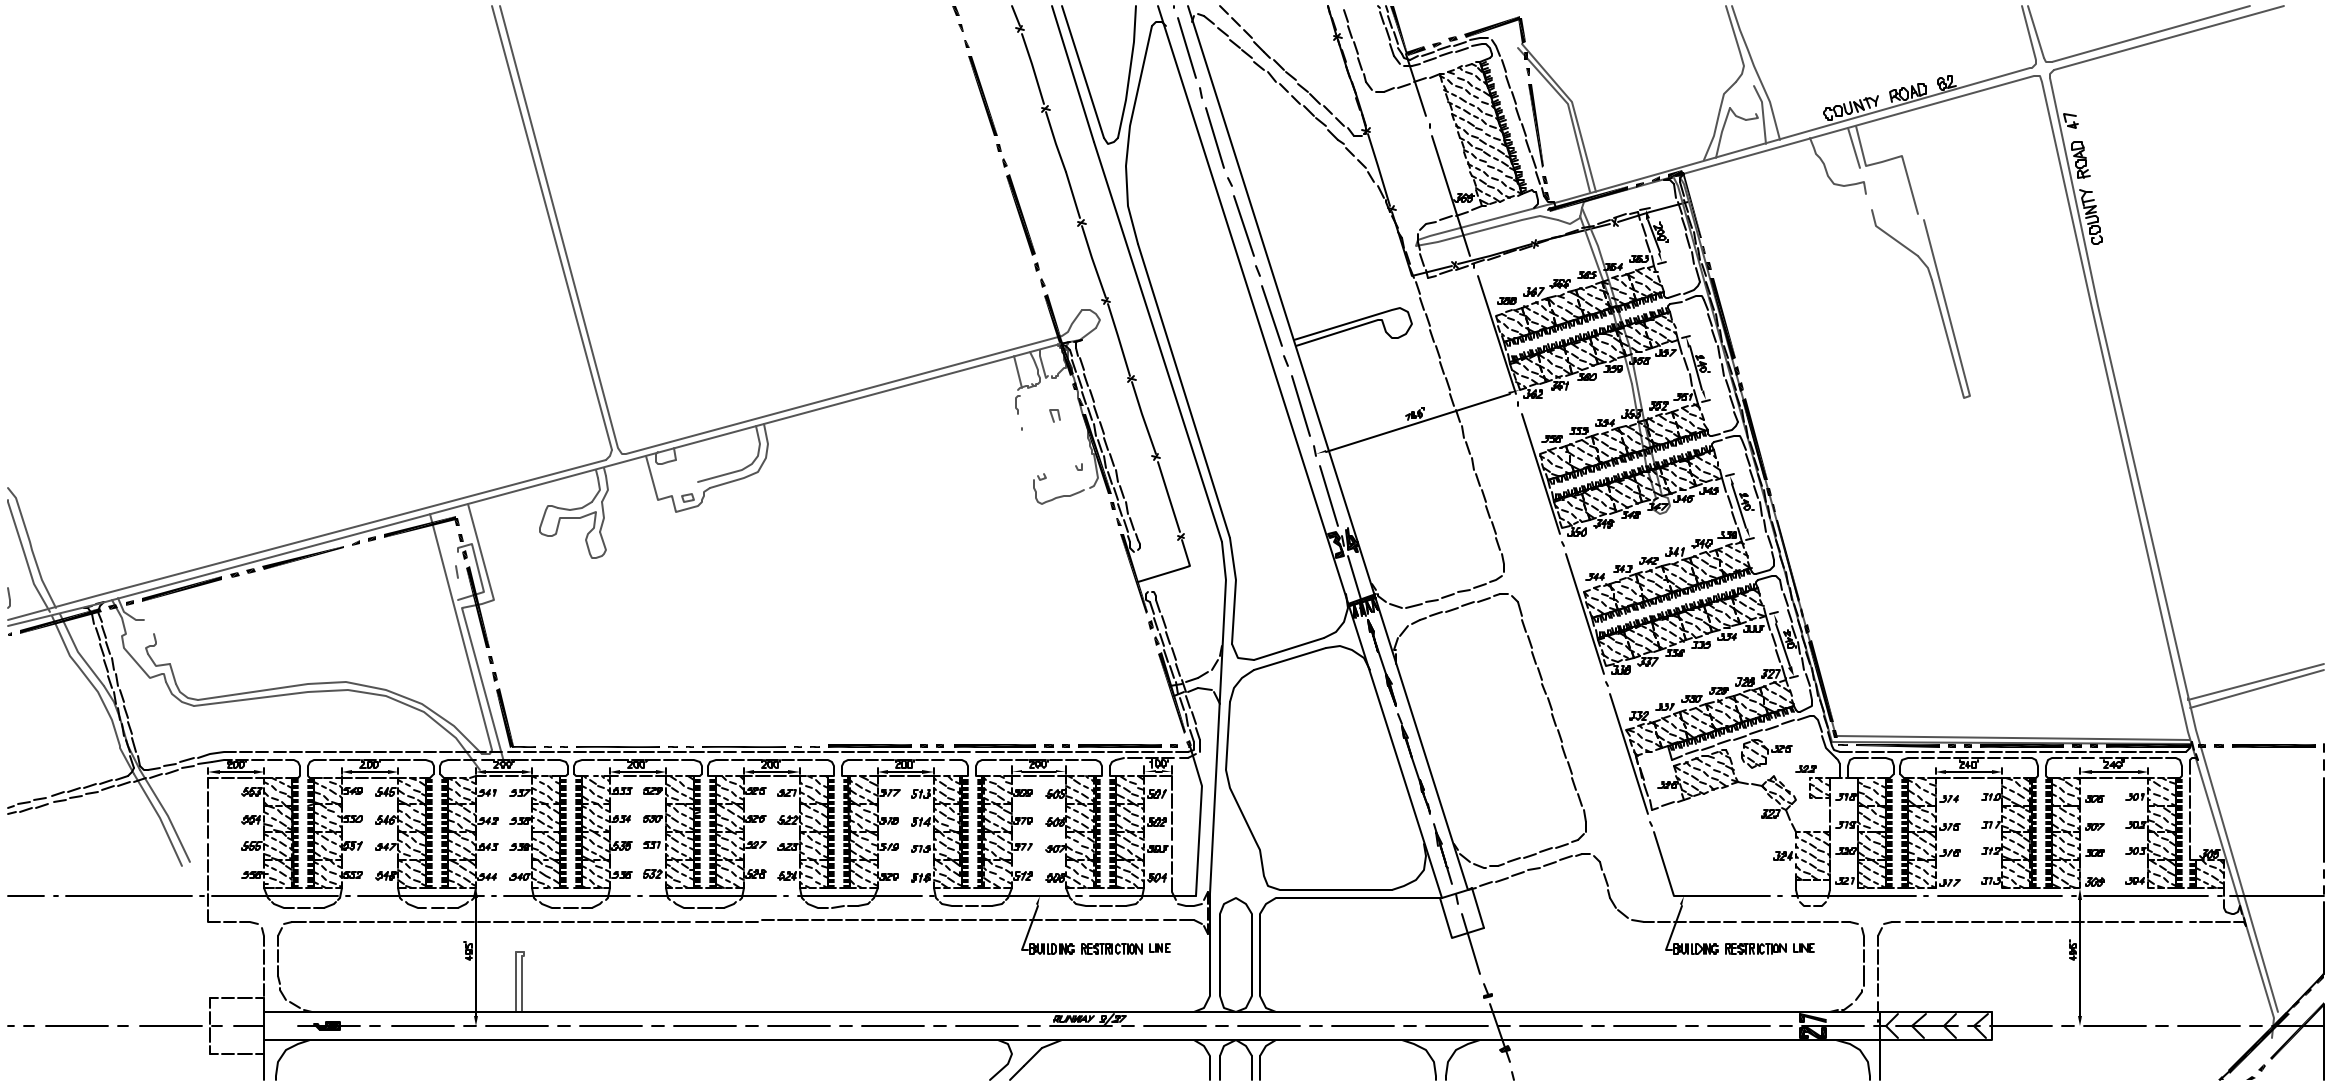

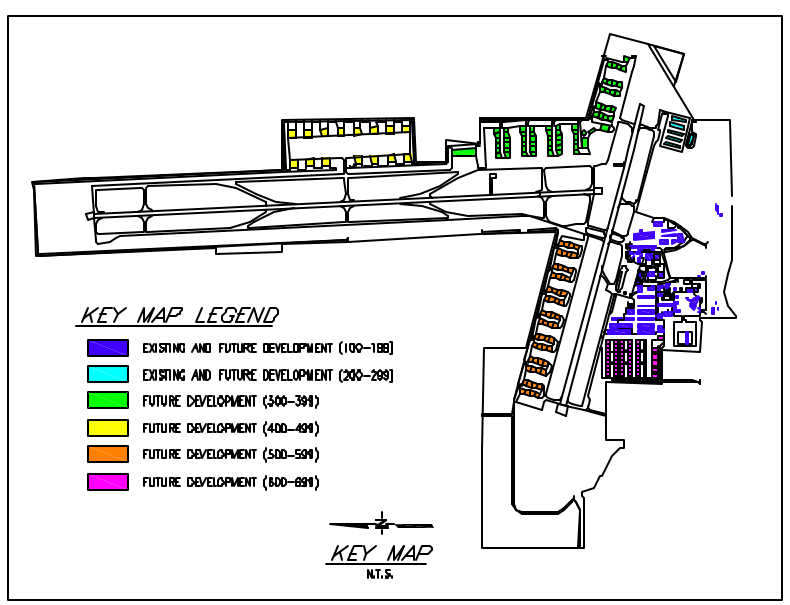

SHEET LEGEND

- AIRPORT PROPERTY LINE
- PROPOSED APRON LAYOUT
- PROPOSED ROAD
- EXISTING BUILDING RESTRICTION LINE (BRL)
- EXISTING ROAD
- EXISTING HIGHWAY
- EXISTING FENCING
- FUTURE BUILDING
- EXISTING BUILDING (TO BE REMOVED)
- EXISTING BUILDING
- XXX BUILDING NUMBER (E), (F), (R)
- AIRCRAFT TIEDOWN (E)

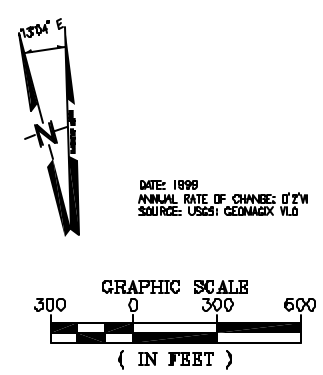

AIRPORT FACILITIES LIST

FUTURE BLDG NO.	EXISTING BLDG NO.	DESCRIPTION
301-399	—	FUTURE DEVELOPMENT (F)
301-599	—	FUTURE DEVELOPMENT (F)

(F) – FUTURE BUILDING

GREELEY, COLORADO

AIRPORT MASTER PLAN

Carter:Burgess

ISSUE RECORD

NO.	BY	DATE	DESCRIPTION

AIP PROJECT NUMBER: 3-08-0028-14

C&B PROJECT NUMBER: D7D944-100 | DATE: 03/18/04

DESIGNED:	DRAWN:	CHECKED:	APPROVED:
JRV	JRV	JPT	JB

DRAWING PATH\NAME: J:\...\DEN_CAD\WLD\D7D944\09448-BLD01.DWG

REFERENCE DRAWING PATH\NAME: J:\...\DEN_CAD\WLD\D7D944\XREF

BUILDING LAYOUT PLAN

EXHIBIT IIIB

SHEET 4 OF 13

J:_Aviation Services\DEN_CAD\WLD\070944\09448-BLD02.dwg, 9/2/2004 4:23:10 PM