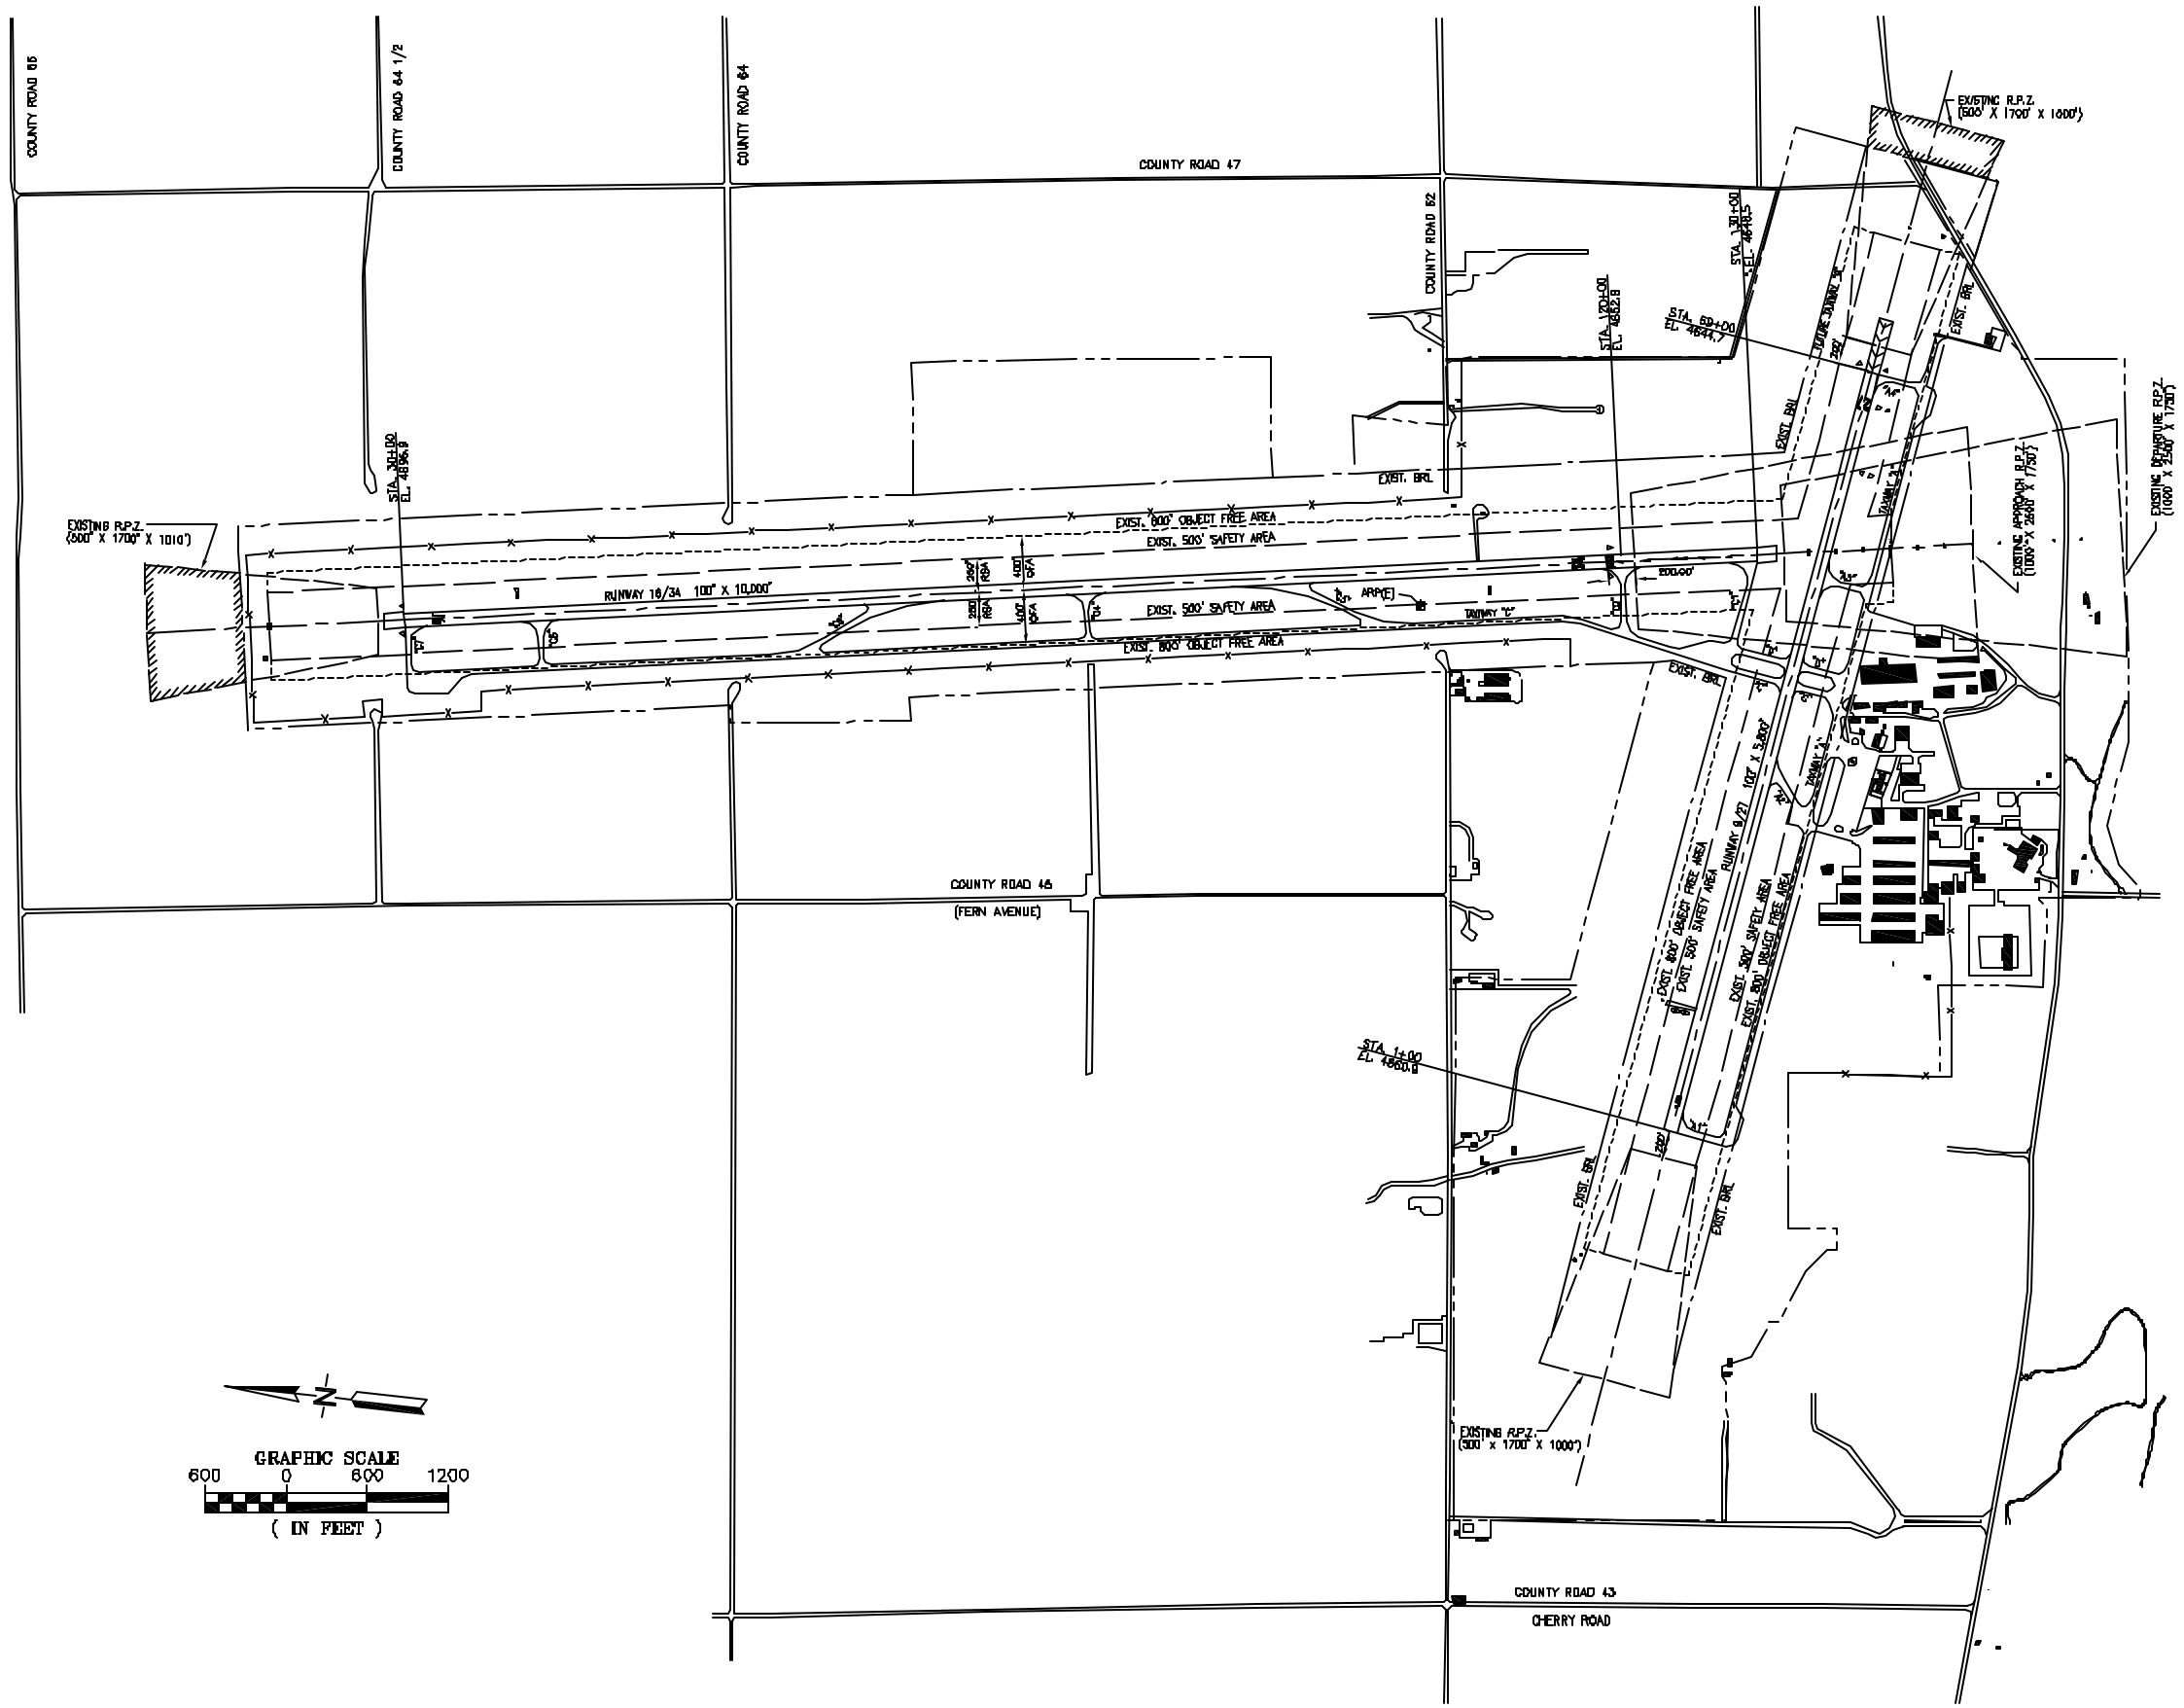

GREELEY, COLORADO

AIRPORT MASTER PLAN

Carter::Burgess

ISSUE RECORD

NO.	BY	DATE	DESCRIPTION

AIP PROJECT NUMBER: 3-08-0028-14

CBB PROJECT NUMBER: D7D944-100 | DATE: 03/18/04

DESIGNED:	DRAWN:	CHECKED:	APPROVED:
PAF	PAF	JPT	JS

DRAWING PATH\NAME: J:\...\...\070944\D844G-EALP01.DWG

REFERENCE DRAWING PATH\NAME: J:\...\DEN_CAD\WLD\070844\XREF

EXISTING AIRPORT LAYOUT PLAN

FIGURE 2.7

J:_Aviation Services\DEN_CAD\WLD\070944\Exhibits\0944G-FIG_2-7_EALP01.dwg, 9/3/2004 9:38:40 AM