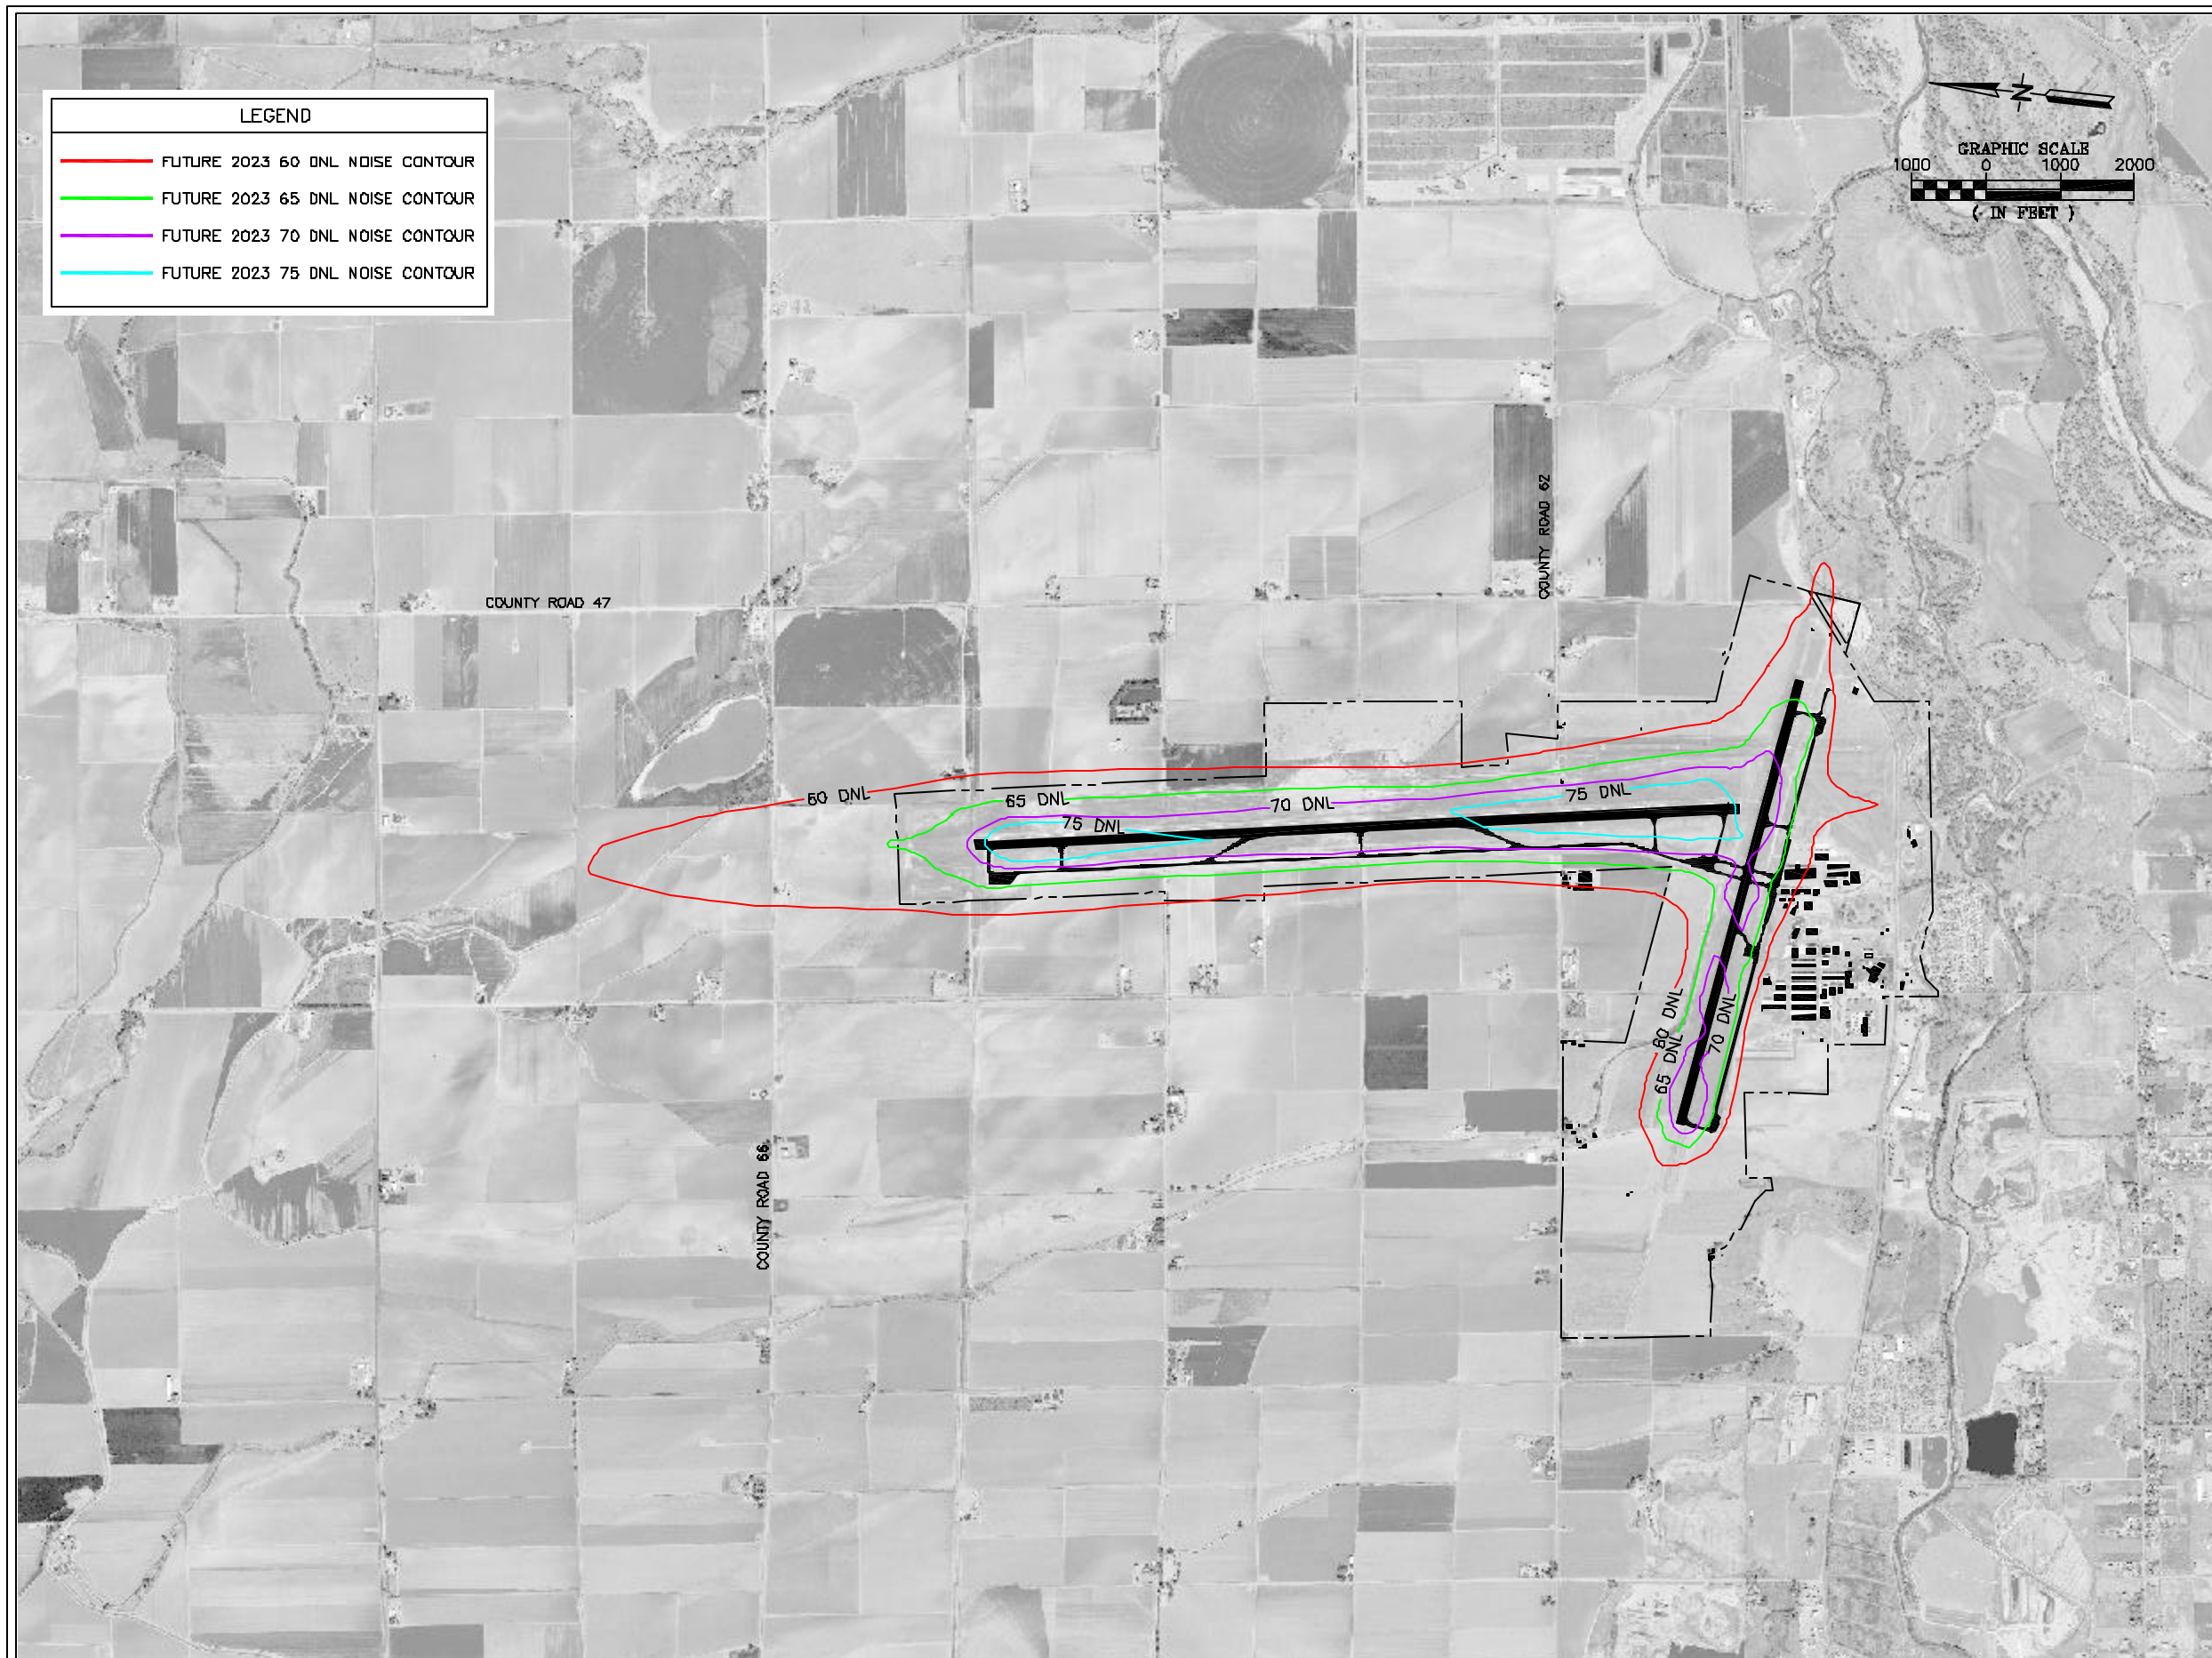

GREELEY, COLORADO

AIRPORT MASTER PLAN

Carter·Burgess

ISSUE RECORD

NO.	BY	DATE	DESCRIPTION

AIP PROJECT NUMBER: 3-08-0028-14

C&B PROJECT NUMBER: D70944-100 DATE: 03/18/04

DESIGNED:	DRAWN:	CHECKED:	APPROVED:
JRV	JRV	JPT	JS

DRAWING PATH\NAME: J:\..\..\WLD\D70944\0944G-NOISE CONTOURS.DWG

REFERENCE DRAWING PATH\NAME: J:\..\DEN_CAD\WLD\D70944\XREF

NOISE CONTOURS

EXHIBIT VIII

SHEET 9 OF 13

J:_Aviation Services\DEN_CAD\WLD\070944\0944G-NOISE CONTOURS.dwg, 9/2/2004 5:06:38 PM