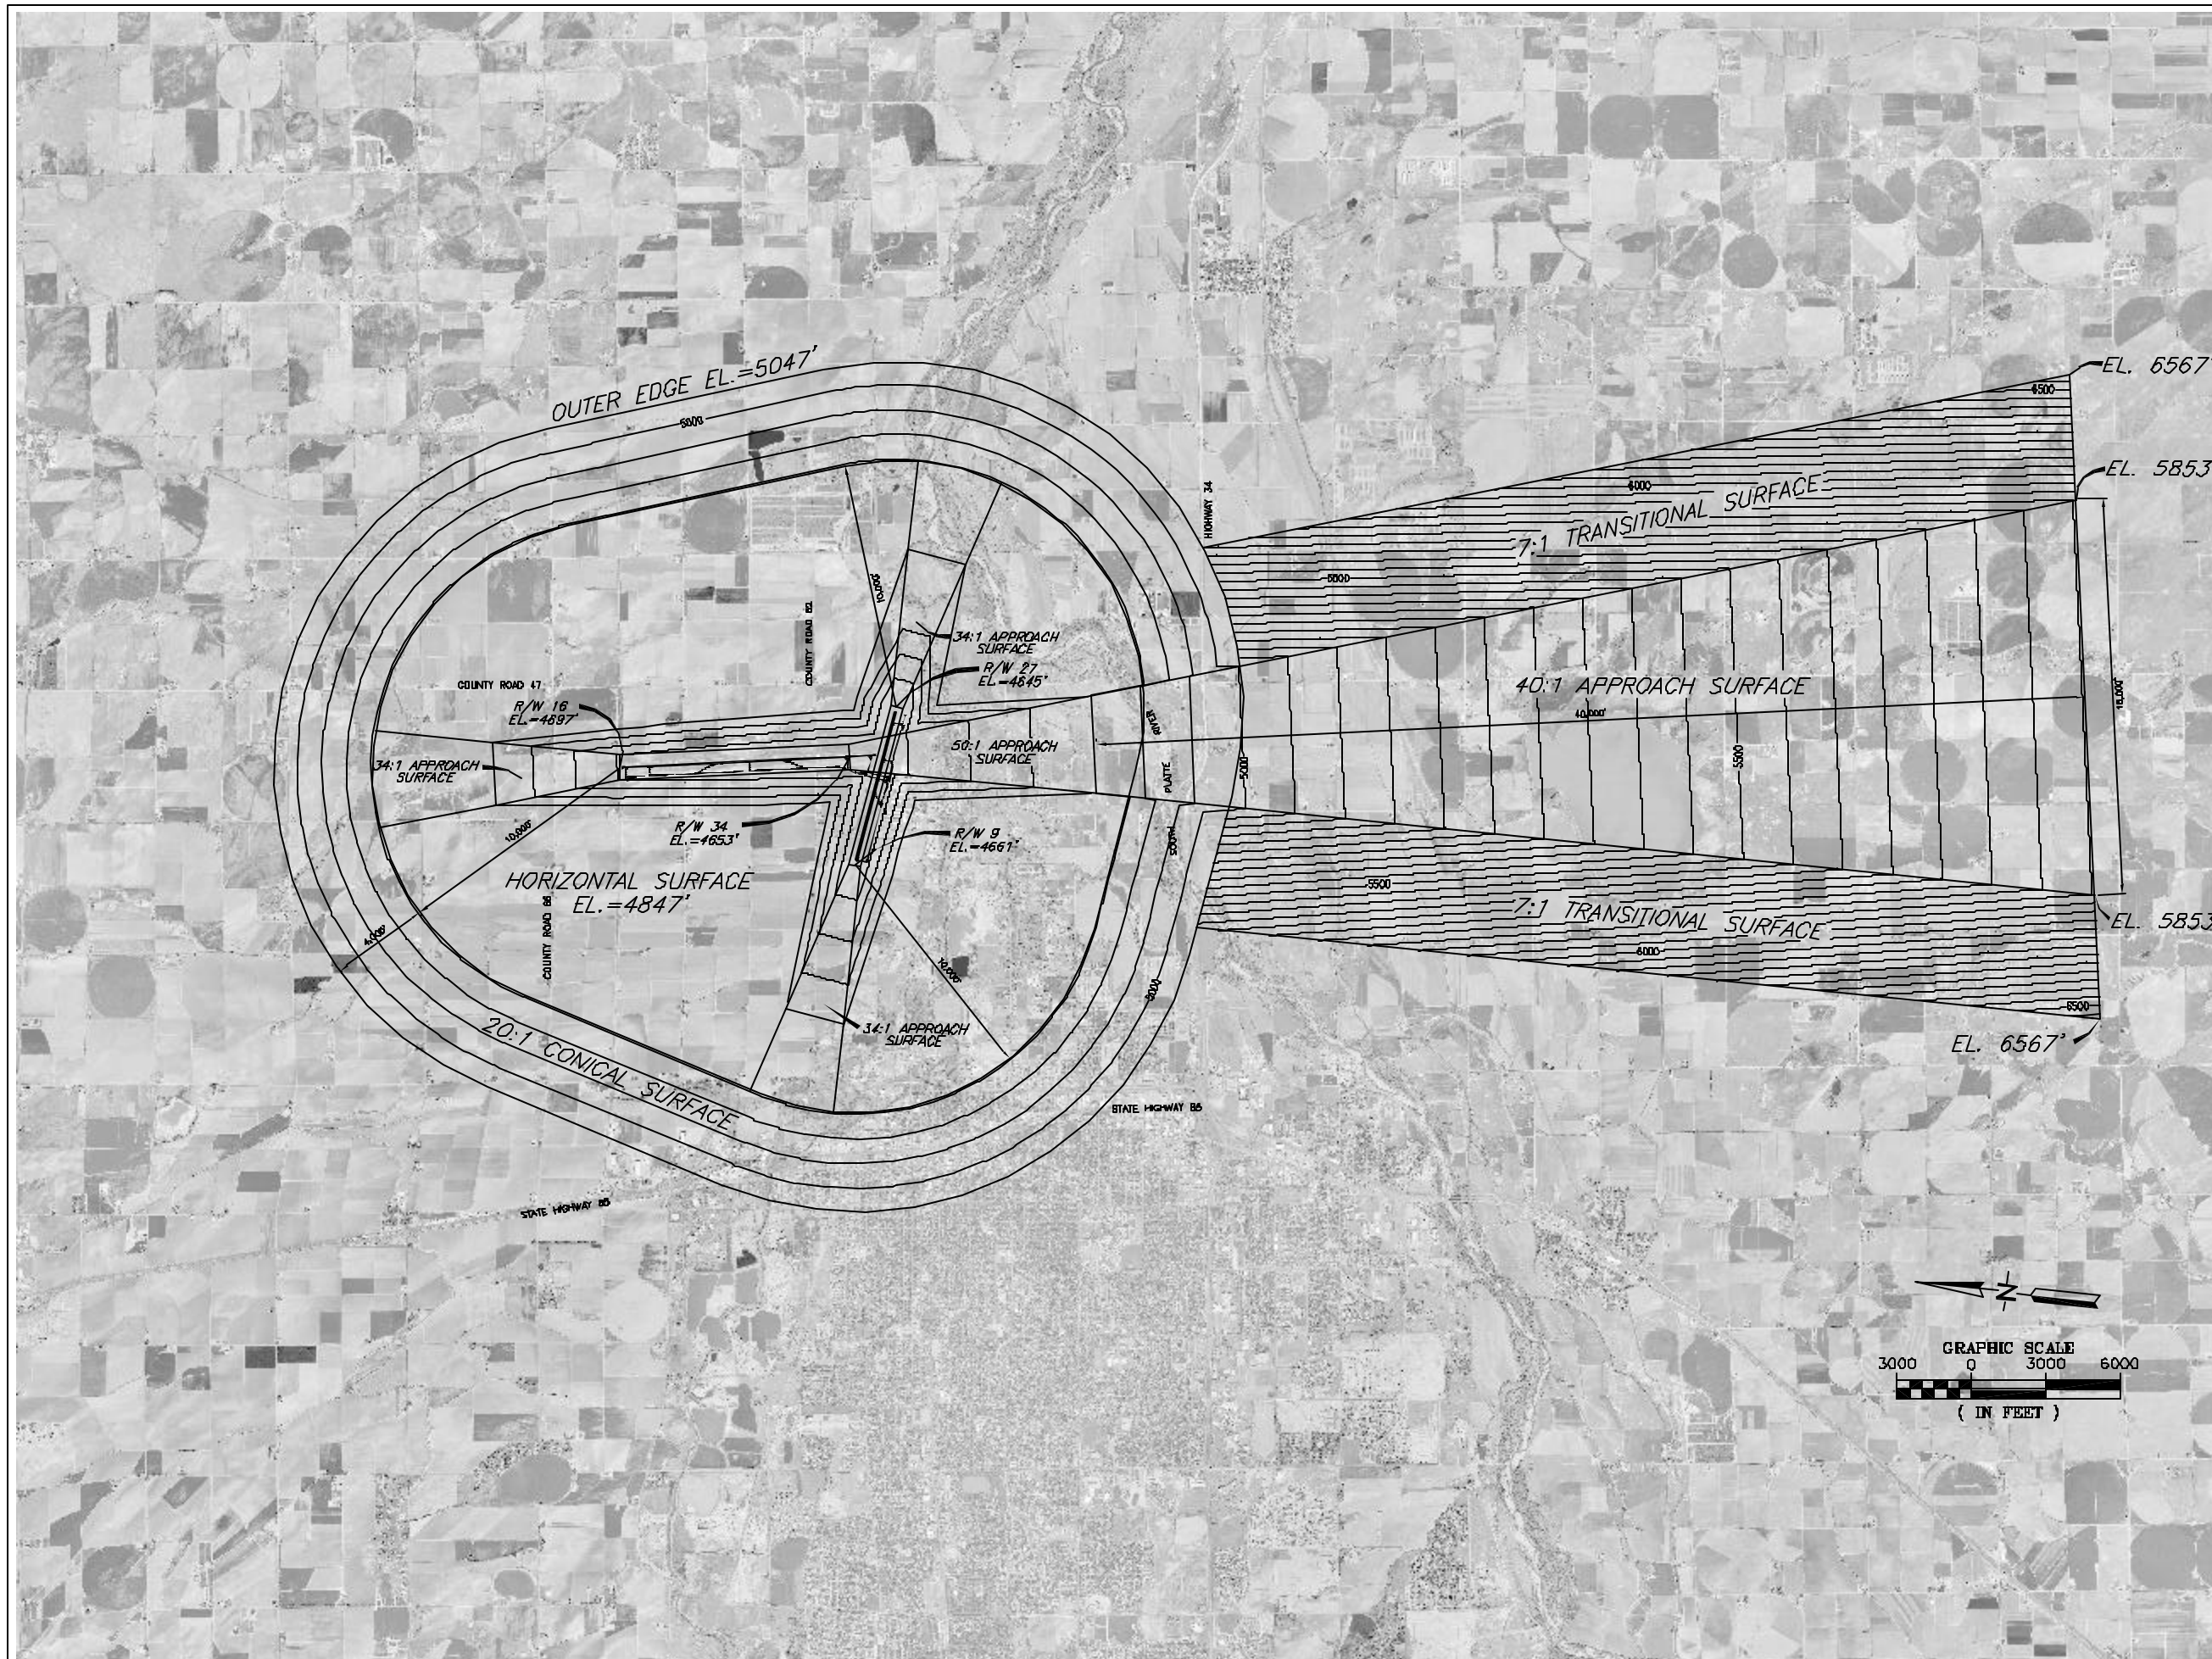

GREELEY-WELD COUNTY AIRPORT

GREELEY, COLORADO

AIRPORT MASTER PLAN

Carter:Burgess

ISSUE RECORD

NO.	BY	DATE	DESCRIPTION

AIP PROJECT NUMBER: 3-08-0028-14

C&B PROJECT NUMBER: 070944-100 | DATE: 03/18/04

DESIGNED:	DRAWN:	CHECKED:	APPROVED:
JRV	JRV	JPT	JS

DRAWING PATH\NAME: J:\...\...\WLD\070944\09446-PT77.DWG

REFERENCE DRAWING PATH\NAME: J:\...\DEN_CAD\WLD\070944\XREF

AIRPORT AIRSPACE (FAR PART 77 SURFACE)

EXHIBIT IV

SHEET 5 OF 13

J:_Aviation Services\DEN_CAD\WLD\070944\09446-PT77.dwg, 9/2/2004 5:18:56 PM